BARBARA MATHES 2P
HARRISON COUNTY RECORDER
I 200202205 Page 1 of 2
PAT Date 02/25/2002 Time 10:25:30

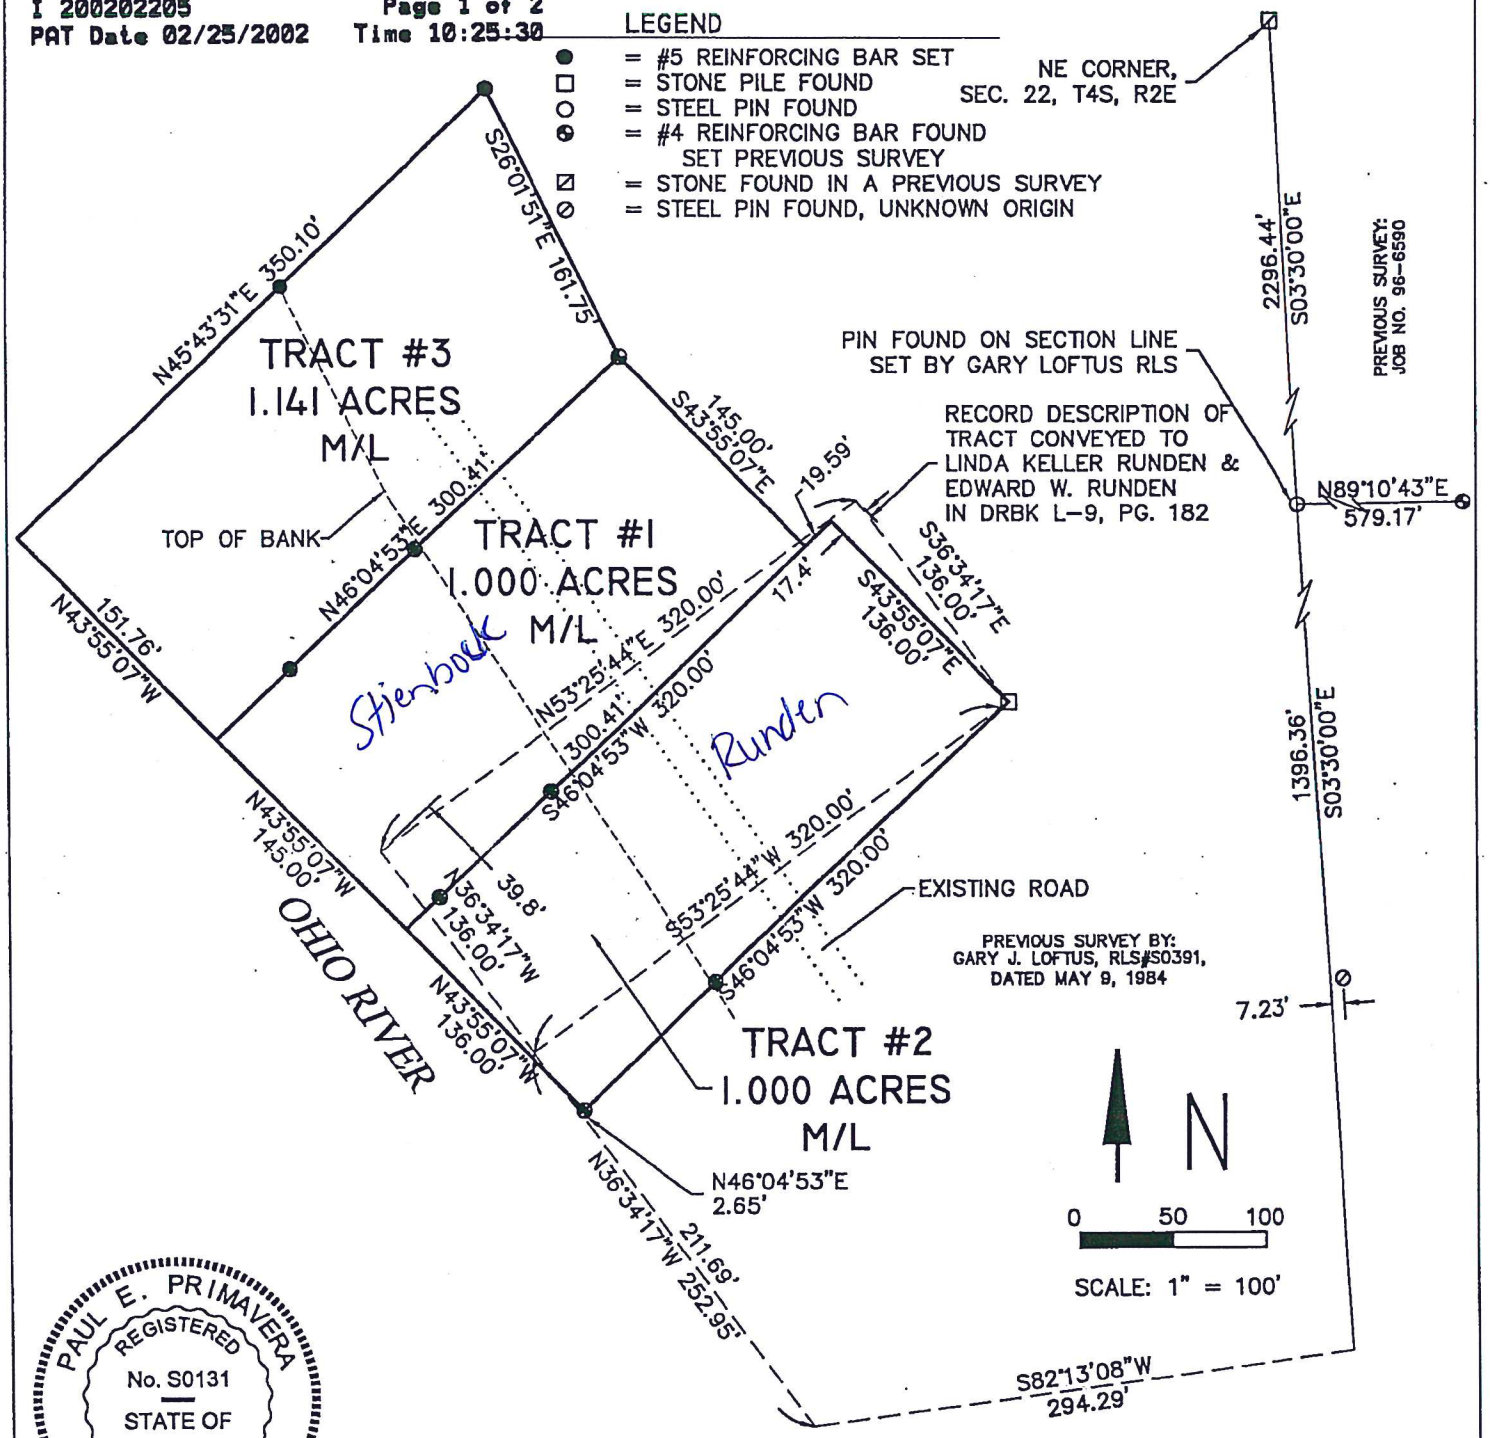

PAUL E. PRIMAVERA
REGISTERED
No. S0131
STATE OF
INDIANA
LAND SURVEYOR

TRACT #1
PROPERTY IN THE NAME OF:
GEORGE C. NYE
SOURCE DEED:
DRBK I-8, PG 654

CERTIFICATE OF SURVEY

I, THE UNDERSIGNED, HEREBY CERTIFY THAT THIS SURVEY WAS PERFORMED WHOLLY UNDER MY DIRECTION AND TO THE BEST OF MY KNOWLEDGE AND BELIEF WAS EXECUTED ACCORDING TO THE REQUIREMENTS OF IAC 865 1-12-1 THROUGH 1-12-25

11-20-1

PAUL PRIMAVERA, PLS #S0131 DATE

Date:	11/19/01
Job No.	99-7725A
Drwn By:	JMC
Field Work Completed:	11/17/01
Client:	GEORGE NYE
Township:	HARRISON
County:	HARRISON
Prop. Desc.	PT FRAC. SEC. 22, T4S, R2E

LAND SURVEYORS
PRIMAVERA AND ASSOCIATES INCORPORATED
ENGINEERS

P.O.Box 123
Corydon, Indiana 47112
812-738-4124